



1 SITE AXON

ARCHITECT  
**EMBARC**  
60 K STREET, 3RD FLOOR  
BOSTON, MA 02127  
O: 617.766.8330  
www.embarcstudio.com

OWNER  
SITE FEASIBILITY

CONSULTANTS

91 BEATRICE CIRCLE  
BELMONT, MA  
PEL SUBMISSION

| REVISIONS |       |      |
|-----------|-------|------|
| MARK      | ISSUE | DATE |



DRAWING INFORMATION  
ISSUE: PEL SUBMISSION  
DATE: MAY 11, 2020  
PROJECT #: 20004  
SCALE:

DRAWING TITLE  
PROJECT AXON

DRAWING NUMBER  
**A005**

copyright: EMBARC STUDIO, LLC



C:\Users\jggs\Documents\20004\_91 Beatrice Cir\_ZBA Central\_dwg.dwg 5/11/2020 6:06:25 PM



ARCHITECT  
**EMBARC**  
60 K STREET, 3RD FLOOR  
BOSTON, MA 02127  
O: 617.766.8330  
www.embarcstudio.com

OWNER  
SITE FEASIBILITY

CONSULTANTS

91 BEATRICE CIRCLE  
BELMONT, MA

PEL SUBMISSION

| REVISIONS |       |      |
|-----------|-------|------|
| MARK      | ISSUE | DATE |
|           |       |      |
|           |       |      |
|           |       |      |

DRAWING INFORMATION  
ISSUE: PEL SUBMISSION  
DATE: MAY 11, 2020  
PROJECT #: 20004  
SCALE: 1/8" = 1'-0"

DRAWING TITLE  
ARCHITECTURAL  
SITE PLAN

DRAWING NUMBER  
**A010**  
copyright: EMBARC STUDIO, LLC

GENERAL NOTE: REFER TO CIVIL DRAWINGS  
FOR SITE INFORMATION AND DETAILS





1 SITE SECTION - N TO S  
1" = 10'-0"



2 SITE SECTION - W TO E  
1" = 10'-0"

ARCHITECT  
**EMBARC**  
60 K STREET, 3RD FLOOR  
BOSTON, MA 02127  
O: 617.766.8330  
www.embarcstudio.com

OWNER  
SITE FEASIBILITY

CONSULTANTS

91 BEATRICE CIRCLE  
BELMONT, MA  
PEL SUBMISSION

REVISIONS  
MARK ISSUE DATE



DRAWING INFORMATION  
ISSUE: PEL SUBMISSION  
DATE: MAY 11, 2020  
PROJECT #: 20004  
SCALE: 1" = 10'-0"


DRAWING TITLE  
SITE SECTION

DRAWING NUMBER  
**A011**

copyright: EMBARC STUDIO, LLC



C:\Users\jhp\Documents\20004\_91 Beatrice Cir\_ZBA Central\_dwg.dwg 5/11/2020 4:06:52 PM

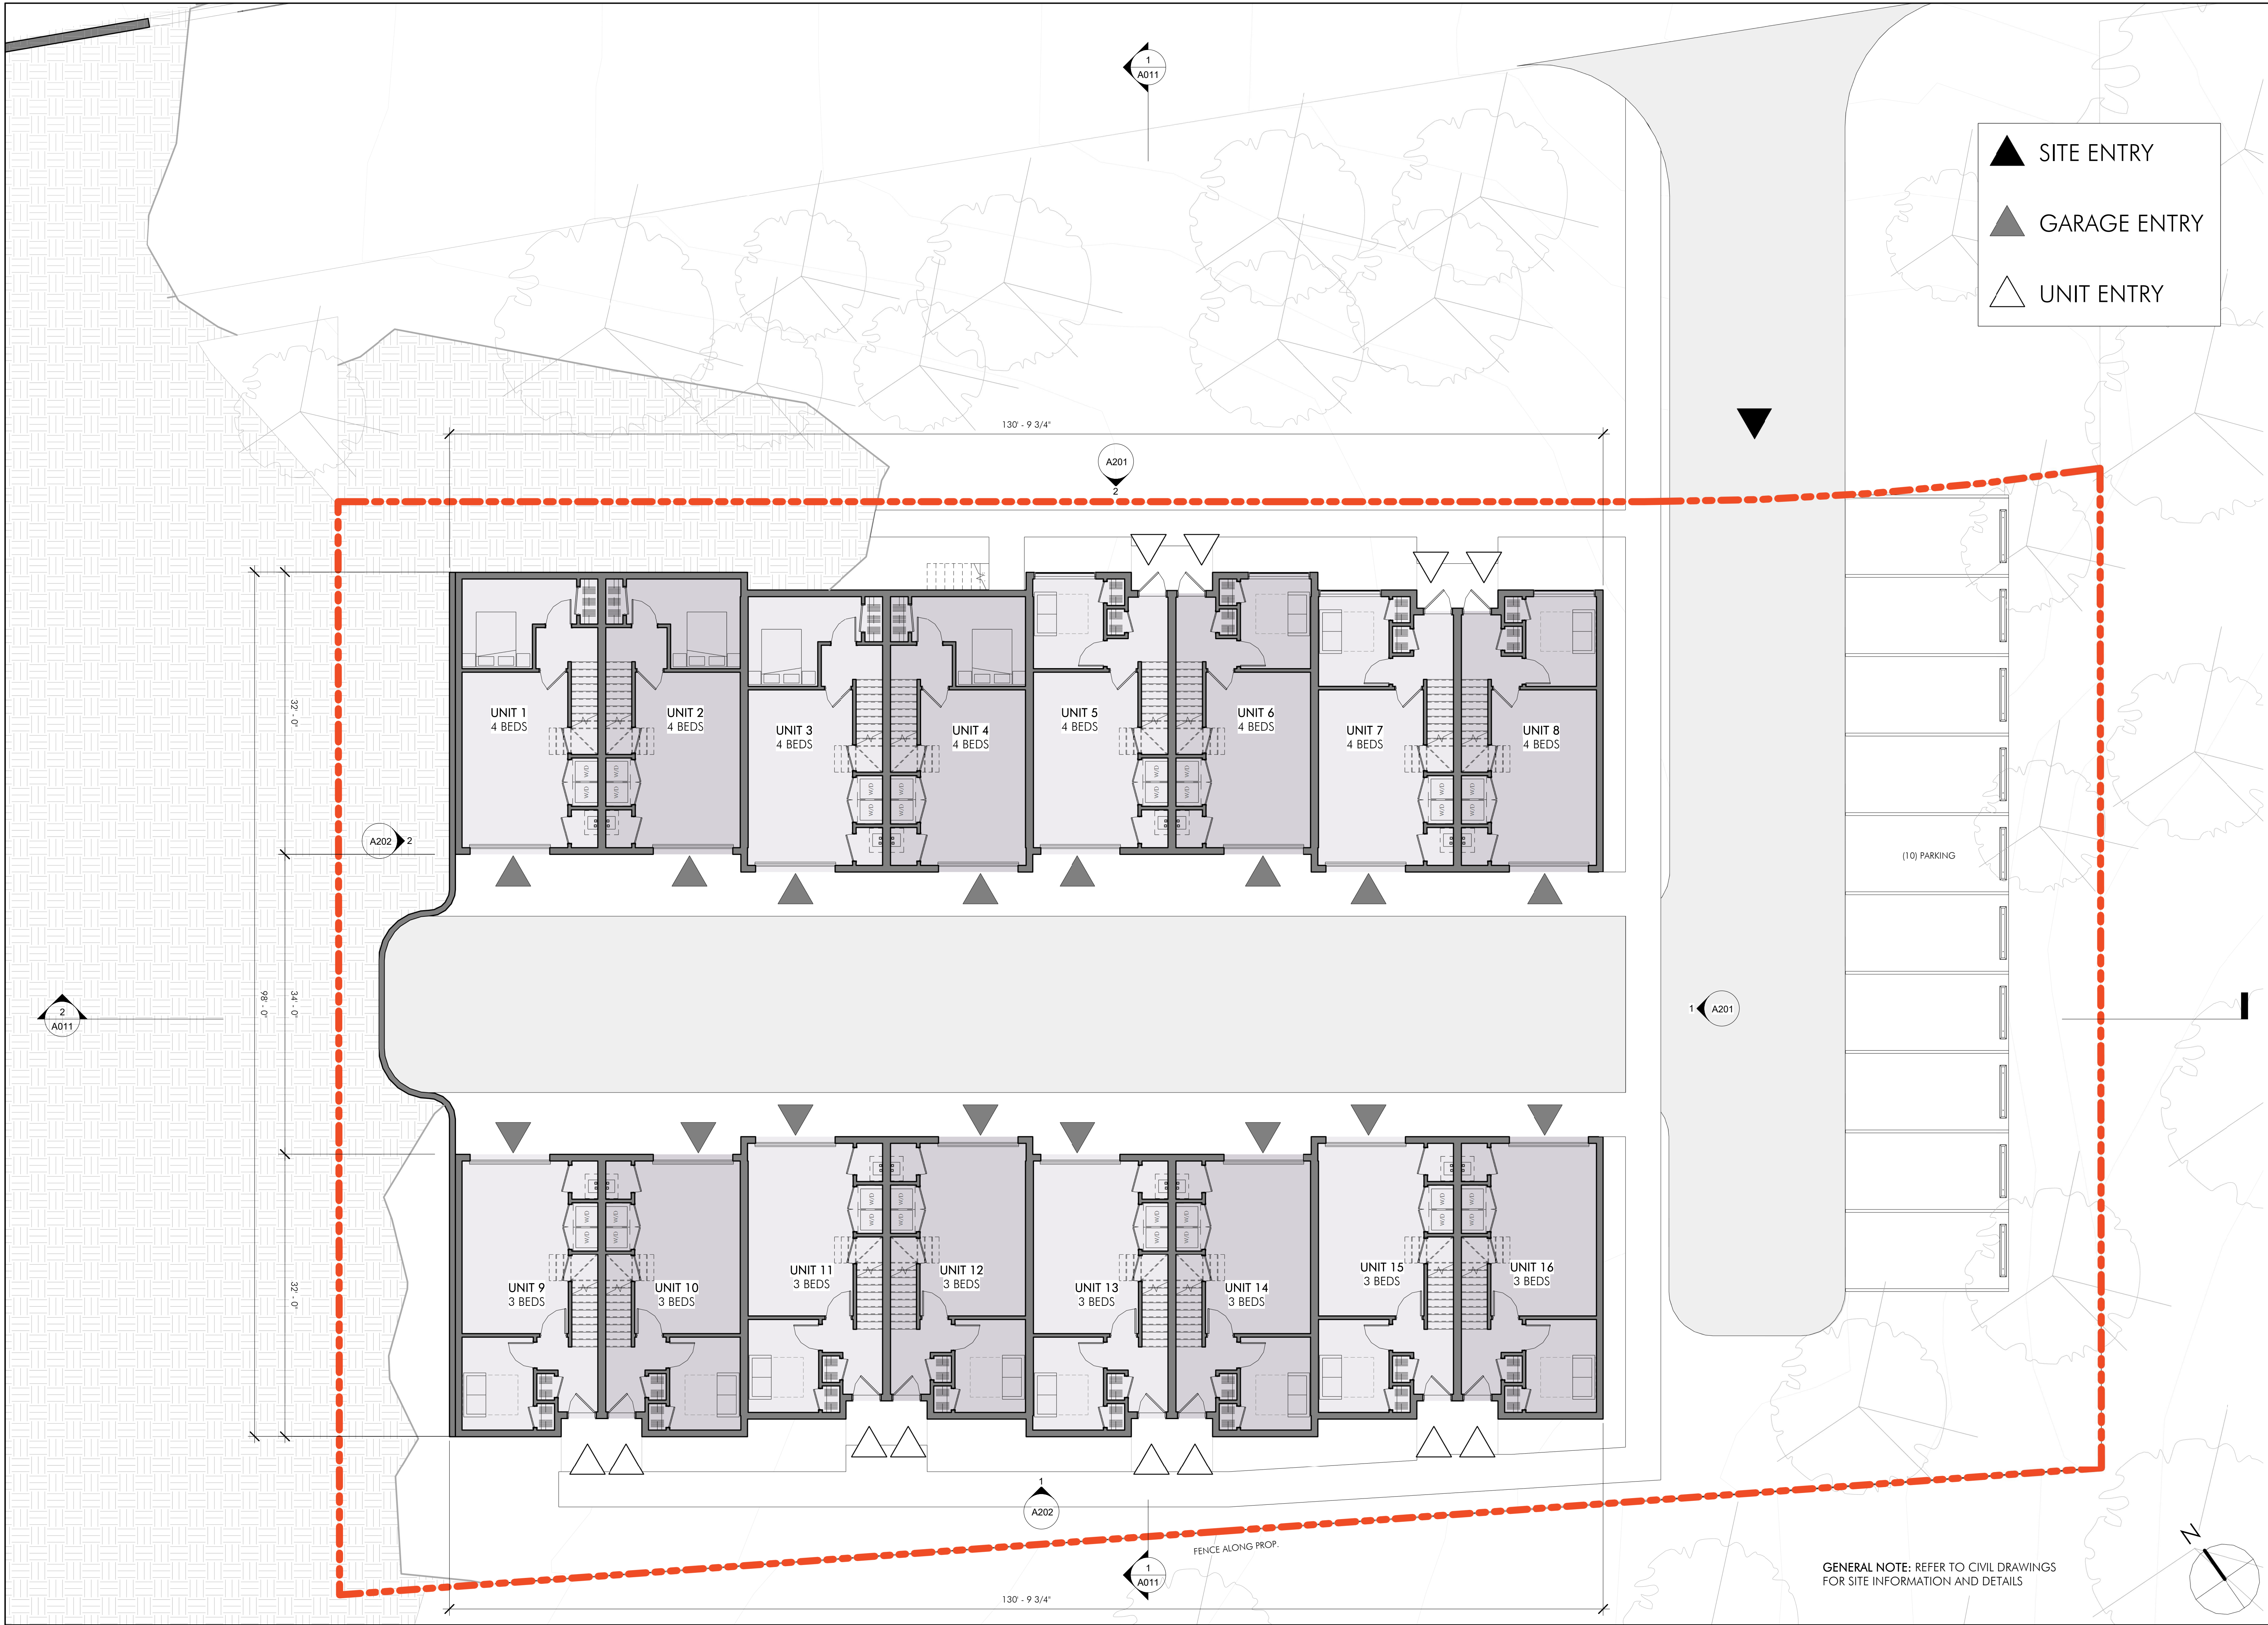

ARCHITECT  
**EMBARC**  
60 K STREET, 3RD FLOOR  
BOSTON, MA 02127  
O: 617.766.8330  
www.embarcstudio.com

OWNER  
SITE FEASIBILITY

CONSULTANTS

91 BEATRICE CIRCLE  
BELMONT, MA

PEL SUBMISSION

REVISIONS

| MARK | ISSUE | DATE |
|------|-------|------|
|------|-------|------|

DRAWING INFORMATION

ISSUE: PEL SUBMISSION  
DATE: MAY 11, 2020  
PROJECT #: 20004  
SCALE: 1/8" = 1'-0"

DRAWING TITLE

FIRST FLOOR  
PLAN

DRAWING NUMBER

A101


copyright: EMBARC STUDIO, LLC

REGISTERED ARCHITECT  
ANTHONY A. GEMINI  
NO. 20350  
BOSTON  
COMMONWEALTH OF MASSACHUSETTS

GENERAL NOTE: REFER TO CIVIL DRAWINGS  
FOR SITE INFORMATION AND DETAILS



C:\Users\jggs\Documents\20004\_91 Beatrice Cir\_ZBA Central\_dwggs\embarcstudio.com.rvt  
5/11/2020 4:07:12 PM

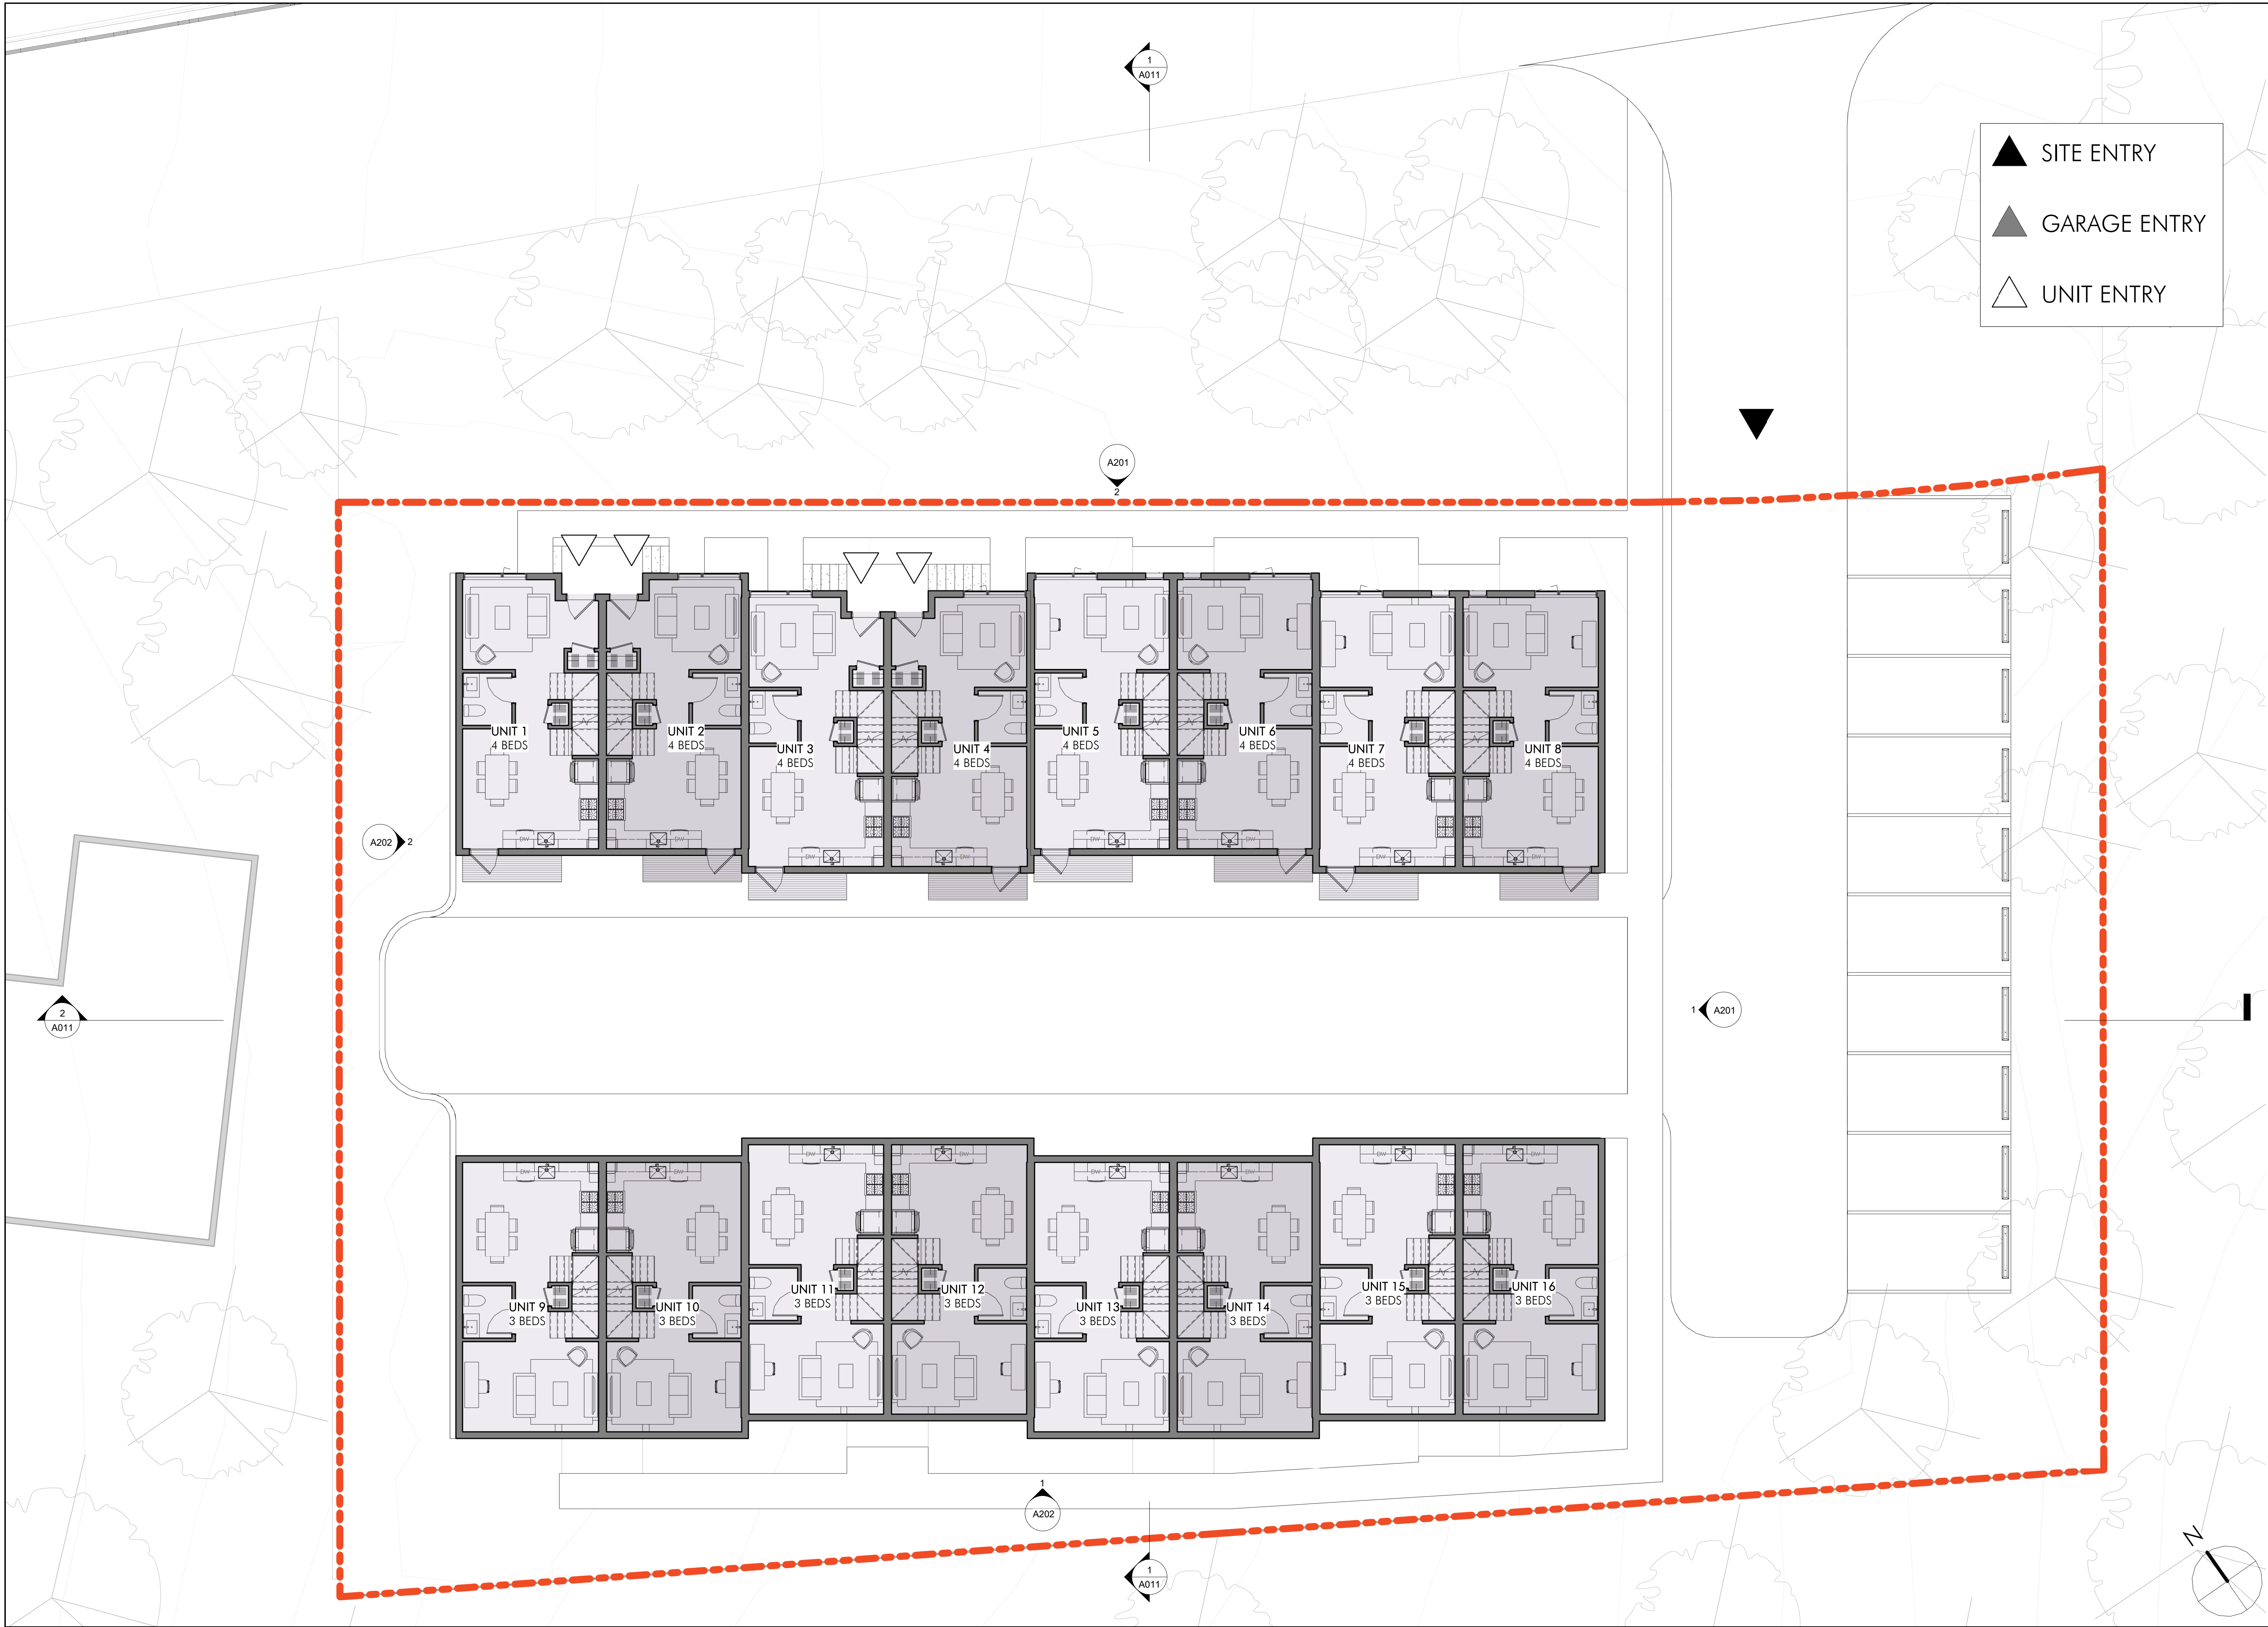

ARCHITECT  
**EMBARC**  
60 K STREET, 3RD FLOOR  
BOSTON, MA 02127  
O: 617.766.8330  
www.embarcstudio.com

OWNER  
SITE FEASIBILITY

CONSULTANTS

91 BEATRICE CIRCLE  
BELMONT, MA

PEL SUBMISSION

| REVISIONS |       |      |
|-----------|-------|------|
| MARK      | ISSUE | DATE |
|           |       |      |
|           |       |      |
REGISTERED ARCHITECT  
ANTHONY A. GEMINI  
NO. 20350  
BOSTON  
COMMONWEALTH OF MASSACHUSETTS

DRAWING INFORMATION  
ISSUE: PEL SUBMISSION  
DATE: MAY 11, 2020  
PROJECT #: 20004  
SCALE: 1/8" = 1'-0"

DRAWING TITLE  
SECOND FLOOR PLAN

DRAWING NUMBER  
A102  
copyright: EMBARC STUDIO, LLC



C:\Users\jggs\Documents\20004\_91 Beatrice Cir\_ZBA Central\_dwggs\embarstudio.com.rvt  
5/11/2020 4:07:34 PM



ARCHITECT

EMBARC

60 K STREET, 3RD FLOOR  
BOSTON, MA 02127  
O: 617.766.8330  
www.embarstudio.com

OWNER

SITE FEASIBILITY

CONSULTANTS

91 BEATRICE CIRCLE  
BELMONT, MA

PEL SUBMISSION

REVISIONS

| MARK | ISSUE | DATE |
|------|-------|------|
|------|-------|------|

DRAWING INFORMATION

ISSUE: PEL SUBMISSION

DATE: MAY 11, 2020

PROJECT #: 20004

SCALE: 1/8" = 1'-0"

DRAWING TITLE

THIRD FLOOR PLAN

DRAWING NUMBER


A103

copyright: EMBARC STUDIO, LLC

REGISTERED ARCHITECT  
ANTHONY A. GEMINI  
NO. 20350  
BOSTON  
COMMONWEALTH OF MASSACHUSETTS



C:\Users\driggs\Documents\20004\_91 Beatrice Cir\_ZBA Central\_driggs@embarstudio.com.rvt  
5/11/2020 4:07:55 PM

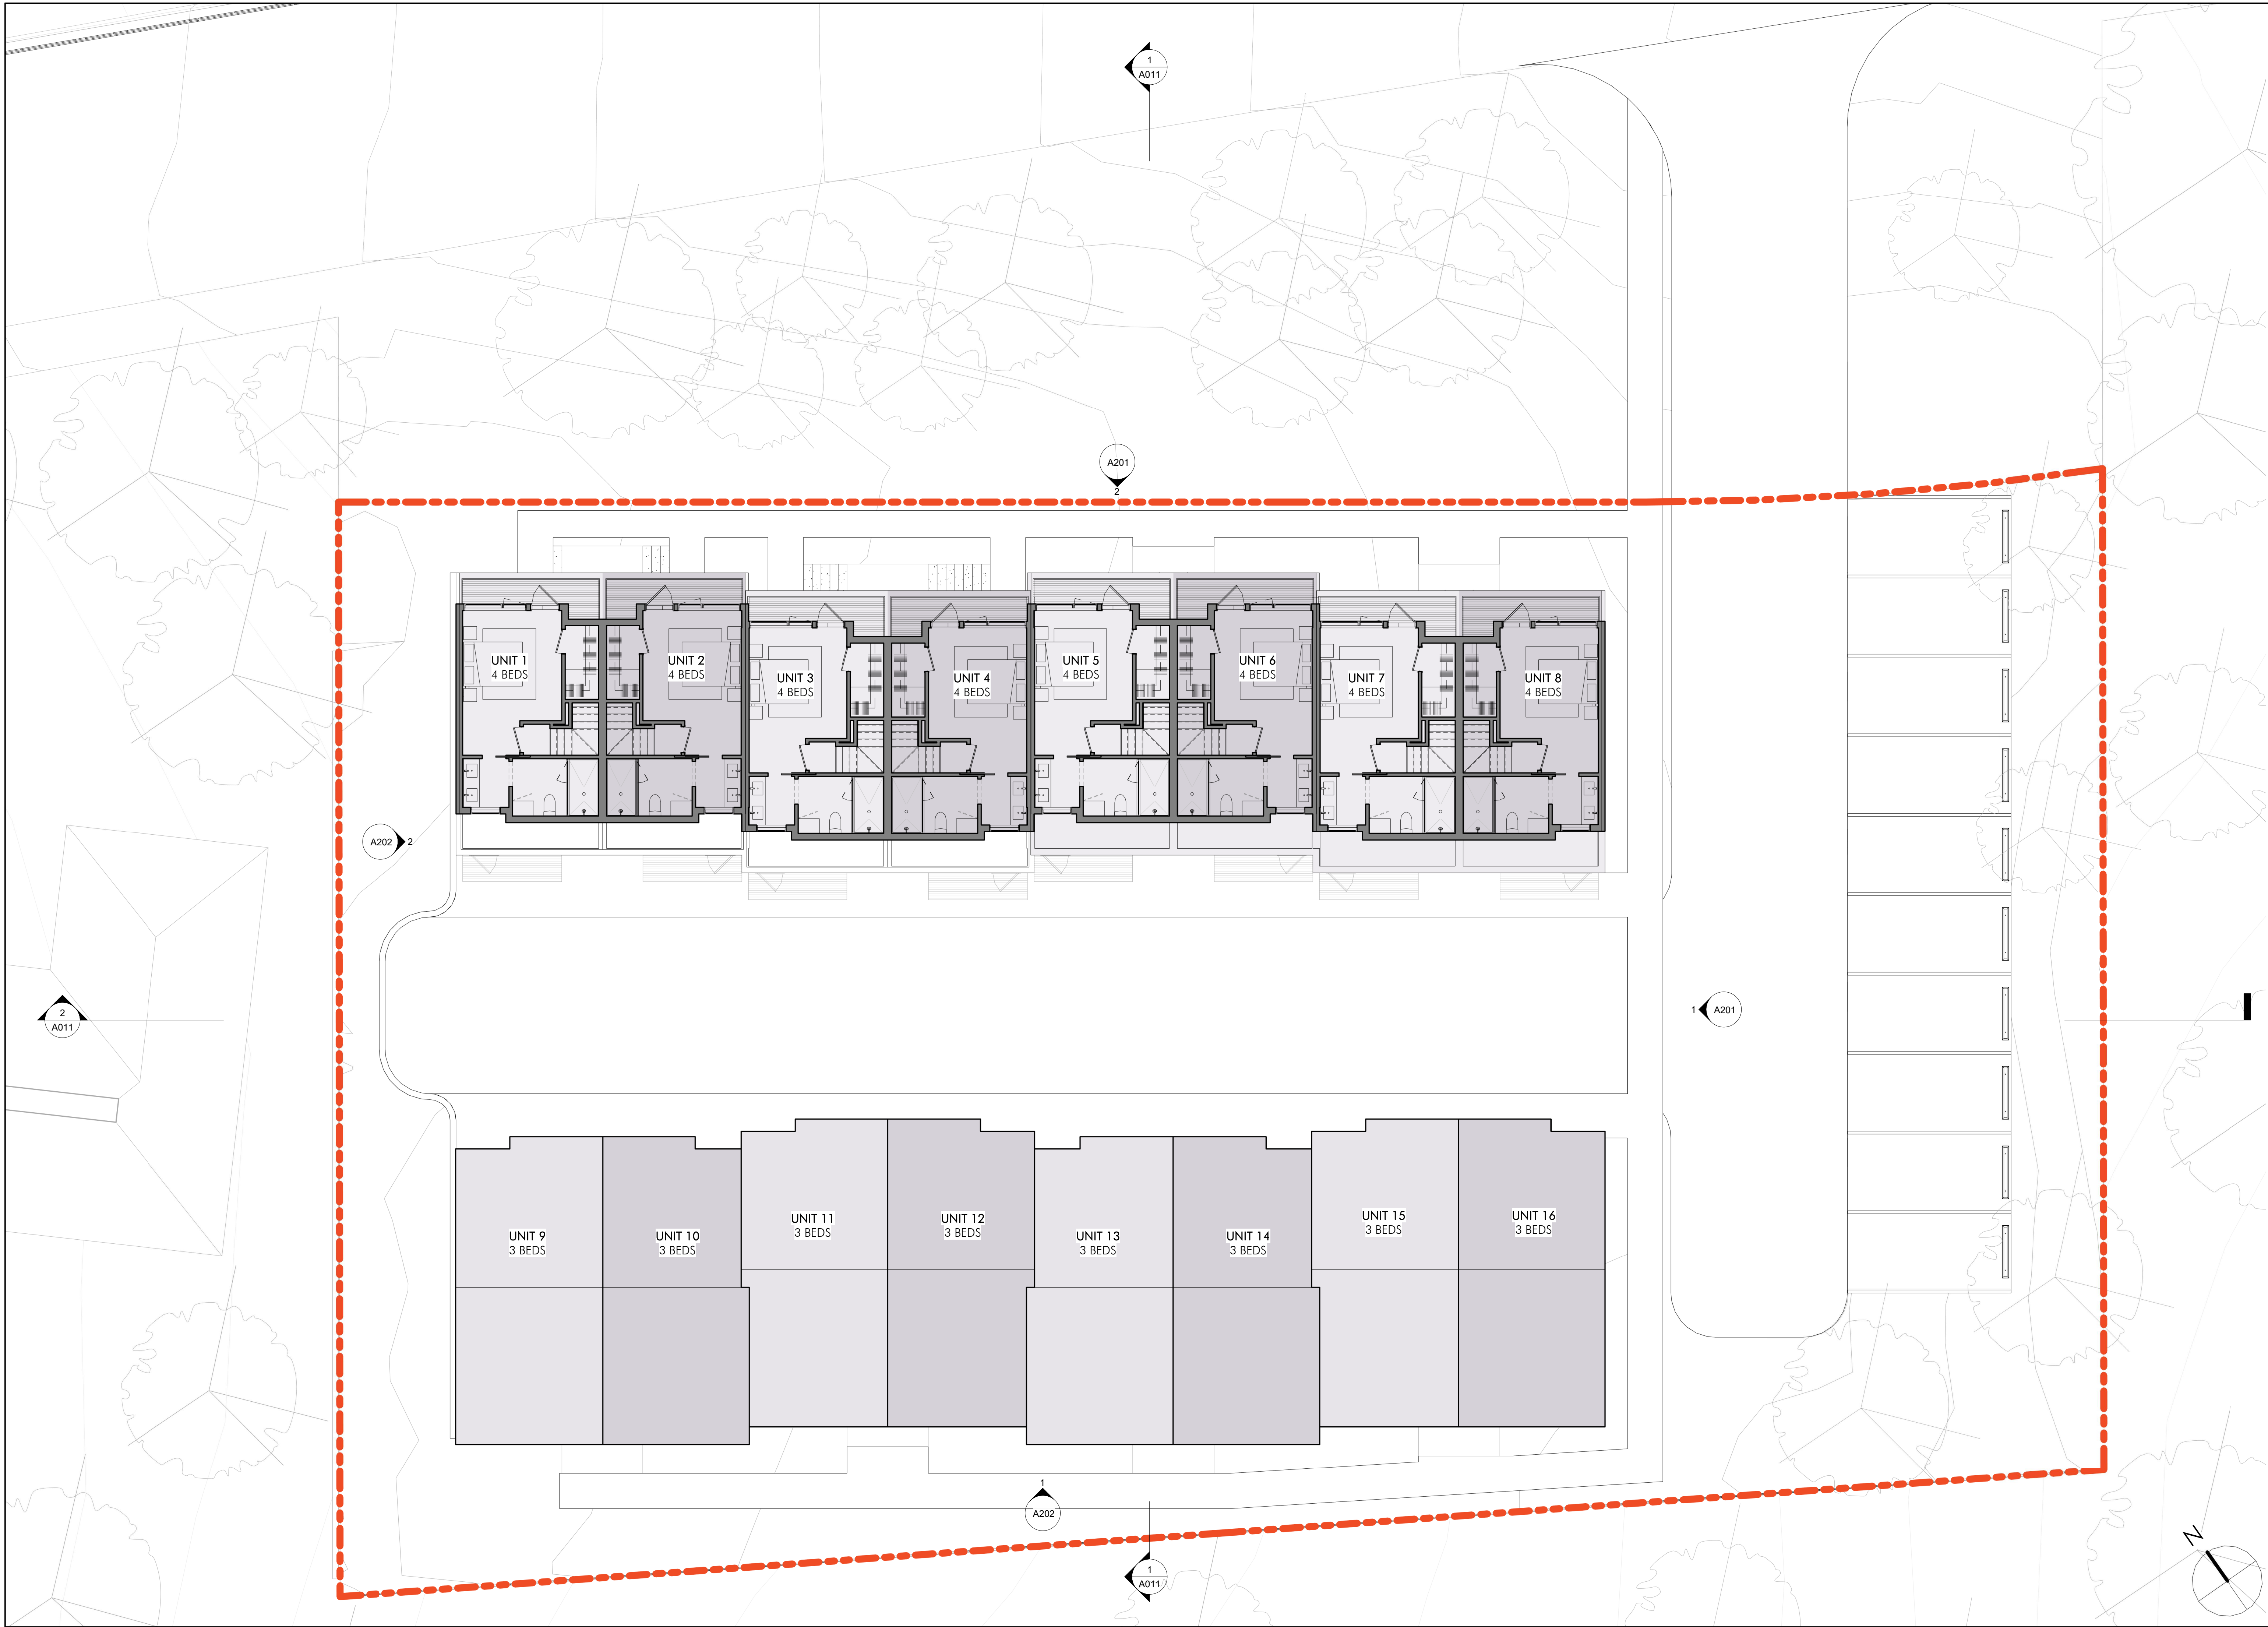

ARCHITECT  
**EMBARC**  
60 K STREET, 3RD FLOOR  
BOSTON, MA 02127  
O: 617.766.8330  
www.embarstudio.com

OWNER  
SITE FEASIBILITY

CONSULTANTS

91 BEATRICE CIRCLE  
BELMONT, MA  
PEL SUBMISSION

REVISIONS  

| MARK | ISSUE | DATE |
|------|-------|------|
|------|-------|------|

DRAWING INFORMATION  
ISSUE: PEL SUBMISSION  
DATE: MAY 11, 2020  
PROJECT #: 20004  
SCALE: 1/8" = 1'-0"

DRAWING TITLE  
FOURTH FLOOR PLAN


DRAWING NUMBER  
**A104**  
copyright: EMBARC STUDIO, LLC



C:\Users\jfrugg\Documents\20004\_91 Beatrice Cir\_ZBA Central\_dwg.dwg 5/11/2020 4:07:59 PM



2 NORTH ELEVATION (FRONT)  
1/8" = 1'-0"

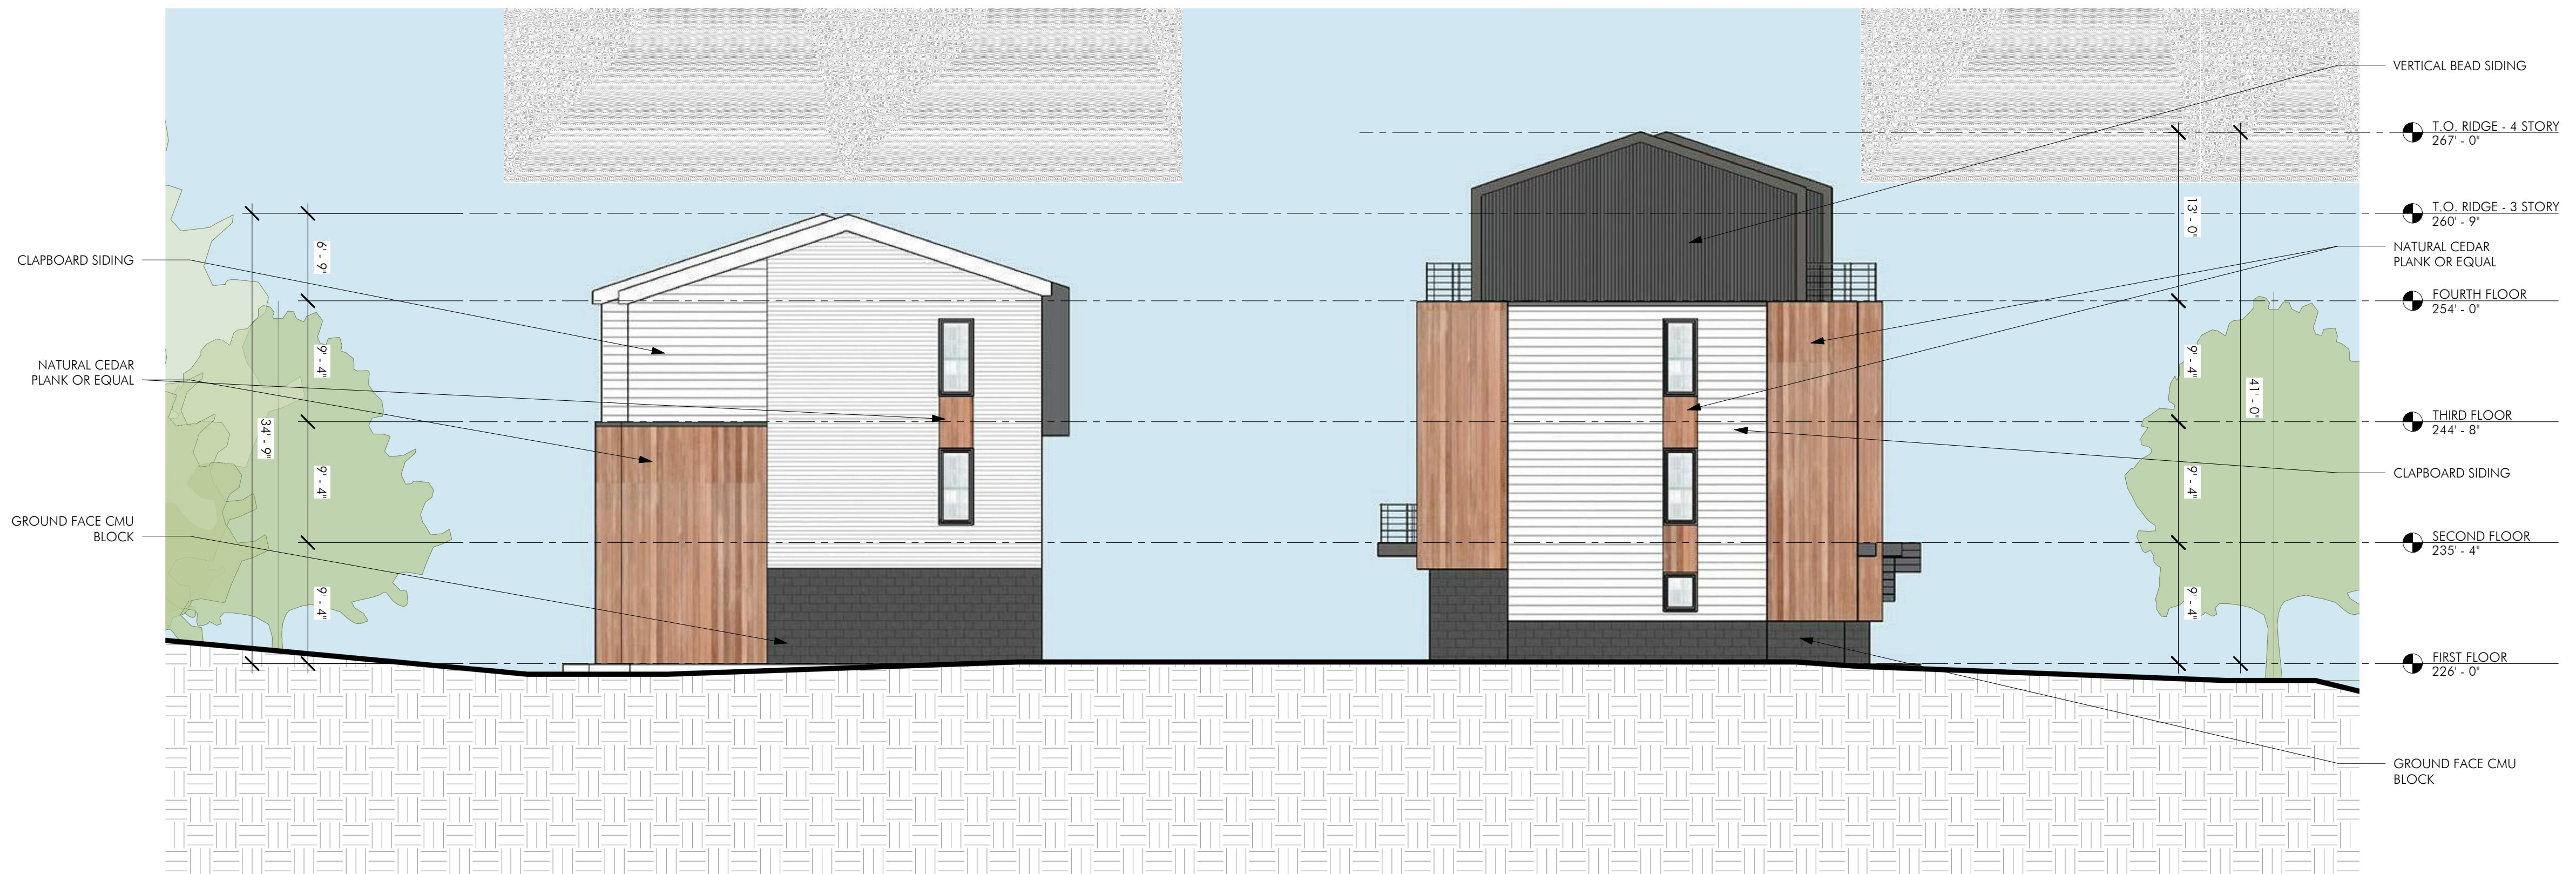

1 EAST ELEVATION  
1/8" = 1'-0"

ARCHITECT  
**EMBARC**  
60 K STREET, 3RD FLOOR  
BOSTON, MA 02127  
O: 617.766.8330  
www.embarcstudio.com

OWNER  
SITE FEASIBILITY

CONSULTANTS

91 BEATRICE CIRCLE  
BELMONT, MA  
PEL SUBMISSION

REVISIONS

| MARK | ISSUE | DATE |
|------|-------|------|
|------|-------|------|



DRAWING INFORMATION

ISSUE: PEL SUBMISSION  
DATE: MAY 11, 2020  
PROJECT #: 20004  
SCALE: 1/8" = 1'-0"

DRAWING TITLE


EXTERIOR  
ELEVATIONS

DRAWING NUMBER

A201

copyright: EMBARC STUDIO, LLC



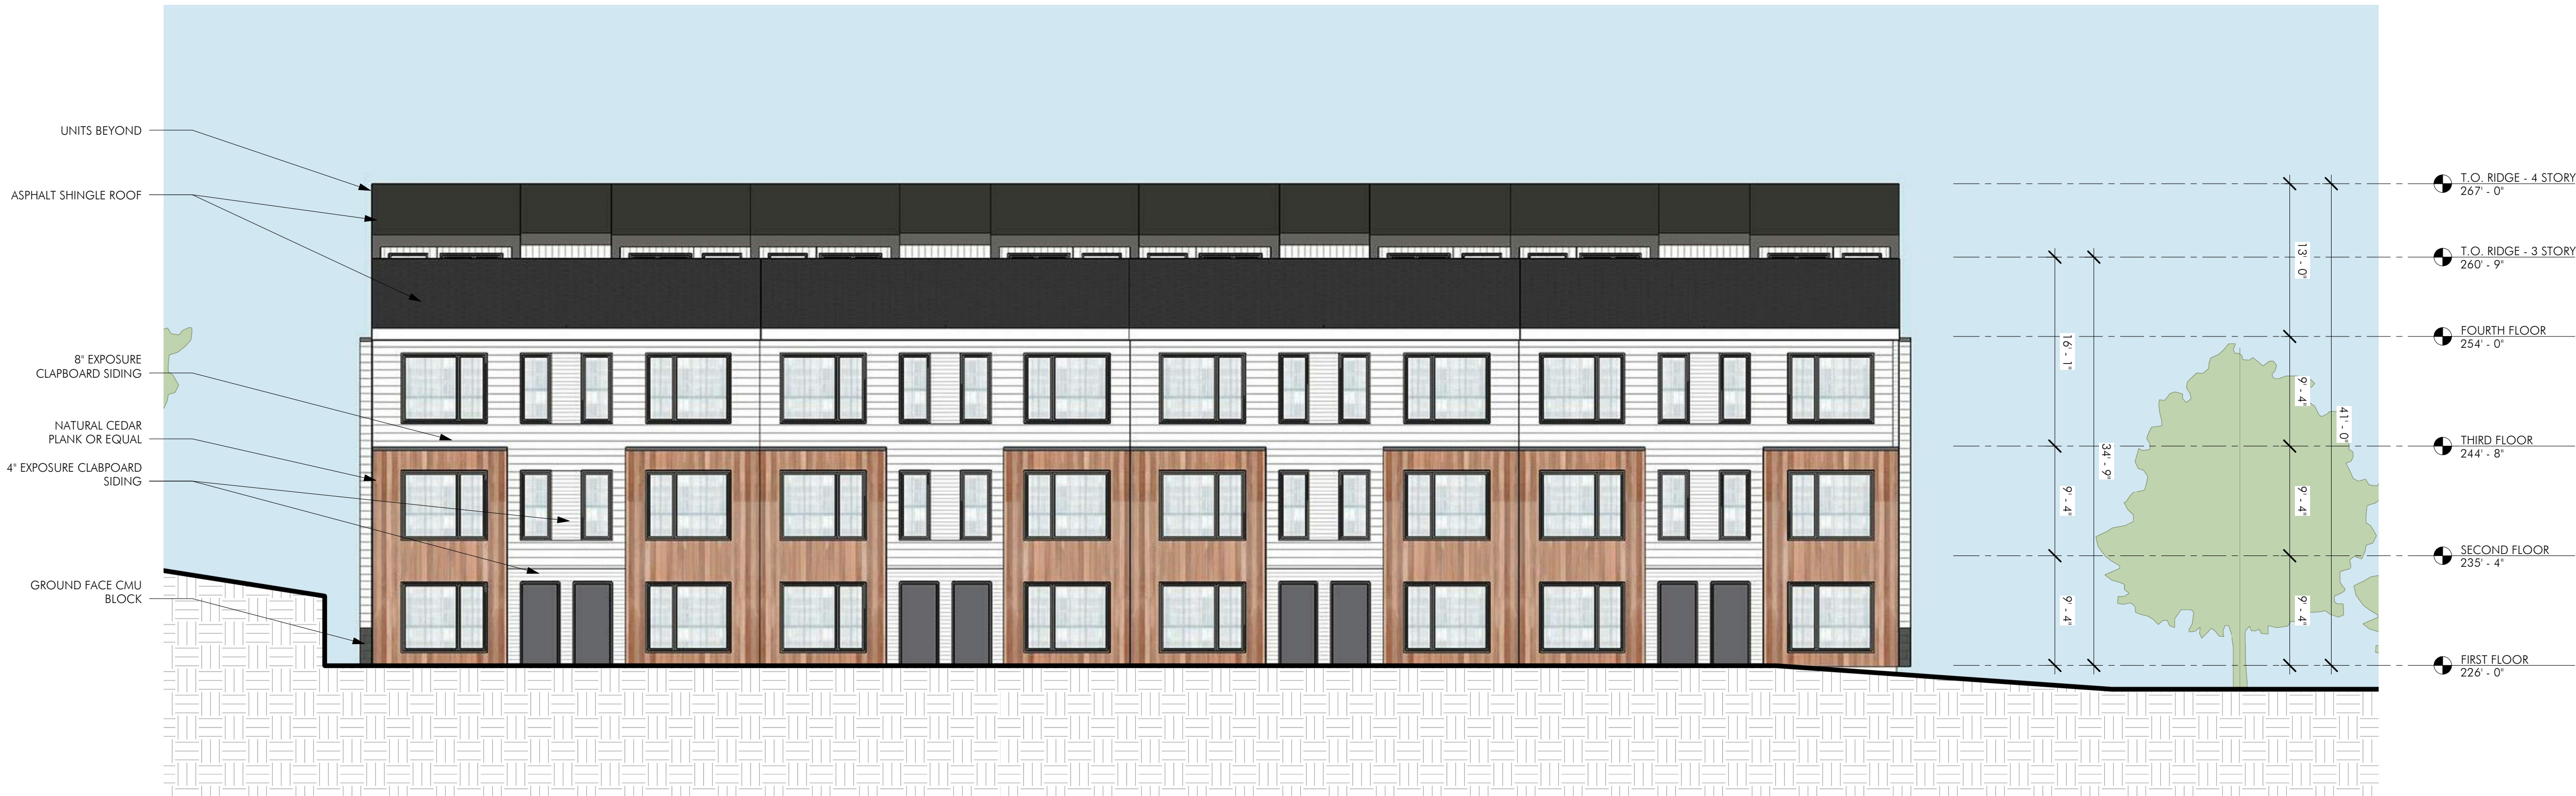

1 SOUTH ELEVATION  
1/8" = 1'-0"



2 WEST ELEVATION  
1/8" = 1'-0"





ARCHITECT  
**EMBARC**  
60 K STREET, 3RD FLOOR  
BOSTON, MA 02127  
O: 617.766.8330  
www.embarcstudio.com

OWNER  
SITE FEASIBILITY

CONSULTANTS

91 BEATRICE CIRCLE  
BELMONT, MA  
PEL SUBMISSION

| REVISIONS |       |      |
|-----------|-------|------|
| MARK      | ISSUE | DATE |



| DRAWING INFORMATION |                |
|---------------------|----------------|
| ISSUE:              | PEL SUBMISSION |
| DATE:               | MAY 11, 2020   |
| PROJECT #:          | 20004          |
| SCALE:              |                |

DRAWING TITLE  
ARCHITECTURAL  
RENDERING

DRAWING NUMBER  
**A400**

copyright: EMBARC STUDIO, LLC