Luminaire Schedule							
Scene: All ON							
Tag	Qty	Label	Description	Luminaire Lumens	LLF	Mounting Height	BUG Rating
ED01	24	Gotham EVO4 3K 1000LM WD	EVO4 30_10 AR WD LSS	824	0.810	9.25, 10	B1-U0-G0
EP01A	28	Lumenpulse PUR100T-CSL-M80-30K-5	PUR100T_V_Y-120_277-CSL-M80-30K-CRI 80-5S	5832	0.855	16.5	B3-U0-G1
EP01B	2	Lumenpulse PUR100T-CSL-M80-30K-4	PUR100T-120_277-CSL-M80-30K-CRI 80-4	5398	0.855	16.5	B2-U0-G2
EP01C	15	Lumenpulse PUR100T-CSL-M80-30K-3	PUR100T_V_Y-120_277-CSL-M80-30K-CRI 80-3	6027	0.855	16.5	B1-U0-G1
EP01D	3	Lumenpulse PUR100T-CSL-M80-30K-2	PUR100T_V_Y-120_277-CSL-M80-30K-CRI 80-2	5346	0.855	16.5	B1-U0-G1
EP02A	2	Lumenpulse PUR100T-CSL-M80-30K-5_20ft	PUR100T_V_Y-120_277-CSL-M80-30K-CRI 80-5S	5832	0.855	19.5	B3-U0-G1
EP02B	2	Lumenpulse PUR100T-CSL-M80-30K-4-20ft	PUR100T-120_277-CSL-M80-30K-CRI 80-4	5398	0.855	19.5	B2-U0-G2
EP02C	4	Lumenpulse PUR100T-CSL-M80-30K-3-20ft	PUR100T_V_Y-120_277-CSL-M80-30K-CRI 80-3	6027	0.855	19.5	B1-U0-G1
EW01	15	Acuity ARC2 LED Wallpack P2 30K	ARC2 LED P2 30K	2250	0.810	10	B0-U0-G1
EW02	4	Ecosense Rise Wall Mount	F080-1R-HO-30-8-40-X-X-X-F Full Snoot	1095	0.810	20	B1-U1-G0

ONLY LUMINAIRES PROPOSED AS PART OF THE PROJECT ARE INCLUDED IN THIS ANALYSIS. EXISTING LIGHT FIXTURES (E.G. CAMPUS LIGHTS BEYOND THE LIMIT OF WORK) HAVE NOT BEEN ANALYZED AND MAY AFFECT PHOTOMETRIC LEVELS SHOWN.

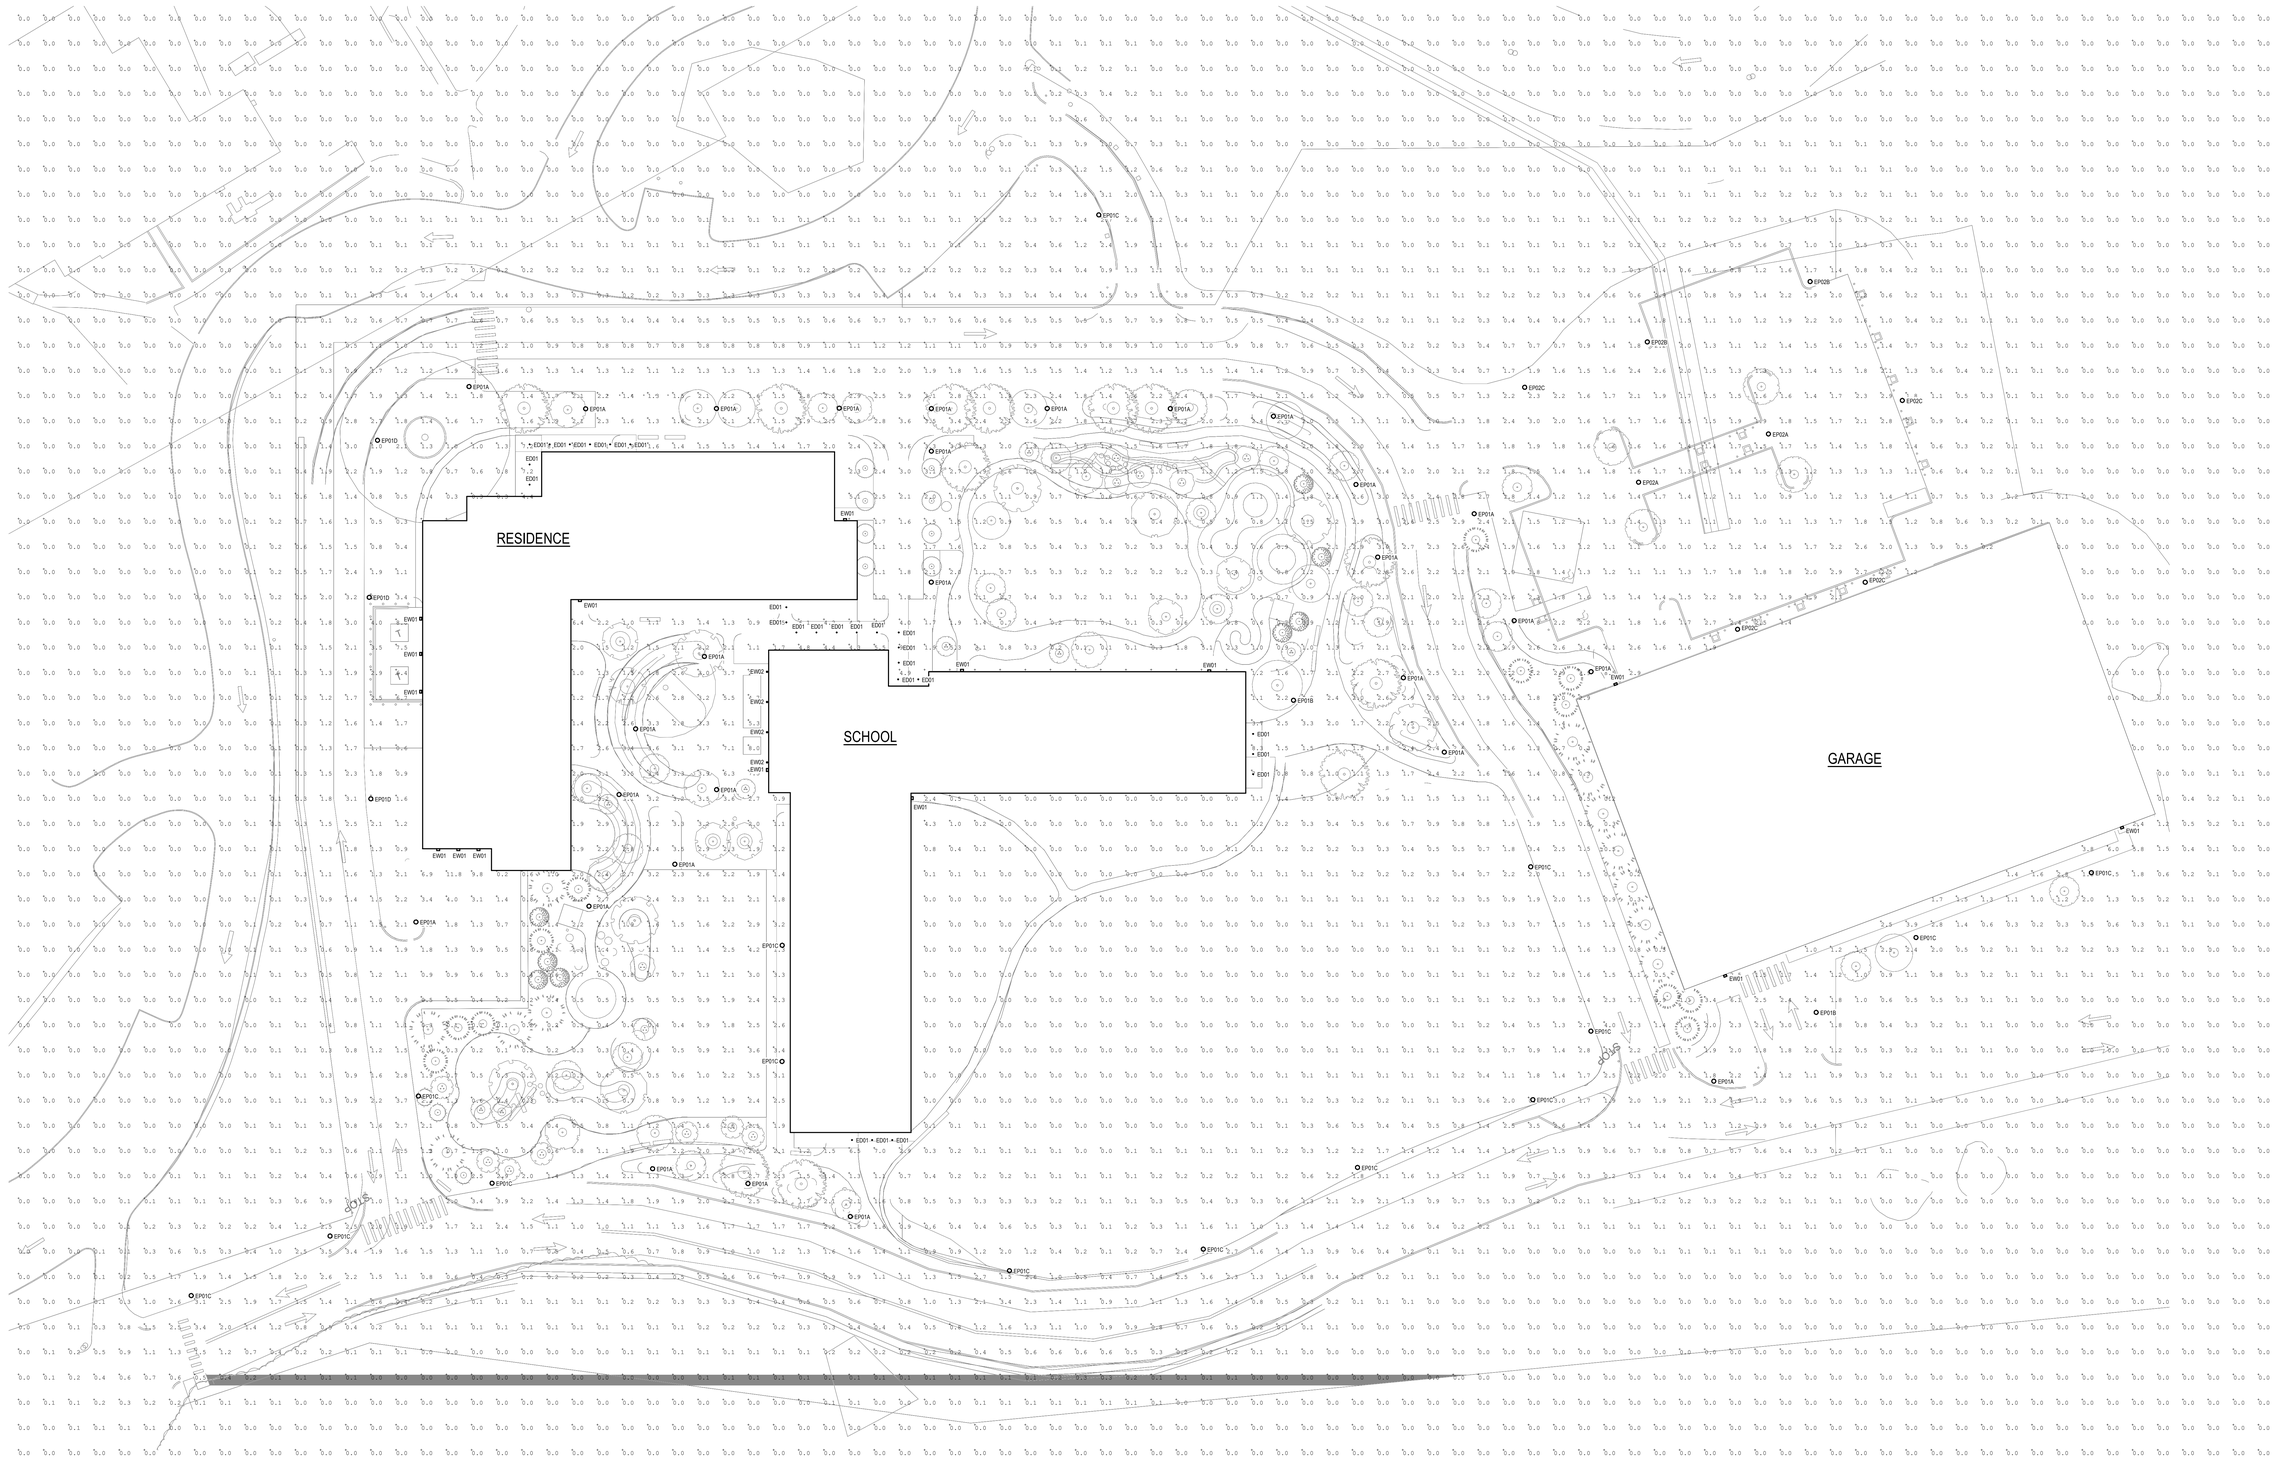

1 ELECTRICAL SITE LIGHTING PHOTOMETRIC PLAN
3/64" = 1'-0"

nbbj
One Center Plaza Suite 800
BOSTON, MA 02108
PHONE +1(617)378-4800
www.nbbj.com

CONSTRUCTION MANAGER:
SUFFOLK CONSTRUCTION
65 ALLERTON STREET
BOSTON, MA 02119
617-573-8000

CIVIL ENGINEER:
VHB
99 HIGH STREET
BOSTON, MA 02110

STRUCTURAL ENGINEER:
MCNAMARA SALVIA
101 FEDERAL ST SUITE 1100
BOSTON, MA 02110
617-737-0040

MEP:
ARUP US, INC.
60 STATE ST, BOSTON, MA 02109
617-864-2987

LANDSCAPE ARCHITECT:
OJB
1 BOWDOIN SQUARE, SUITE 801
BOSTON, MA 02114
857-233-5171

TELECOM:
INDIGO
17TH STREET, DENVER, CO 80202
719-408-8847

ISSUED FOR DESIGN AND SITE PLAN APPROVAL

MCLEAN CHILD AND ADOLESCENT CAMPUS

NOT FOR CONSTRUCTION

2.21.2025

REVISIONS

MARK	DATE	DESCRIPTION

PROJECT NUMBER 103183.00

PROJECT ARCHITECT -

SHEET NAME

ELECTRICAL SITE LIGHTING PHOTOMETRIC PLAN

SHEET NUMBER

EL100

3/18/2025 3:17:50 PM
Autodesk Docs://103183.00 McLean Child and Adolescent Campus R23/MEP-MCLEAN-BUILDINGS.rvt